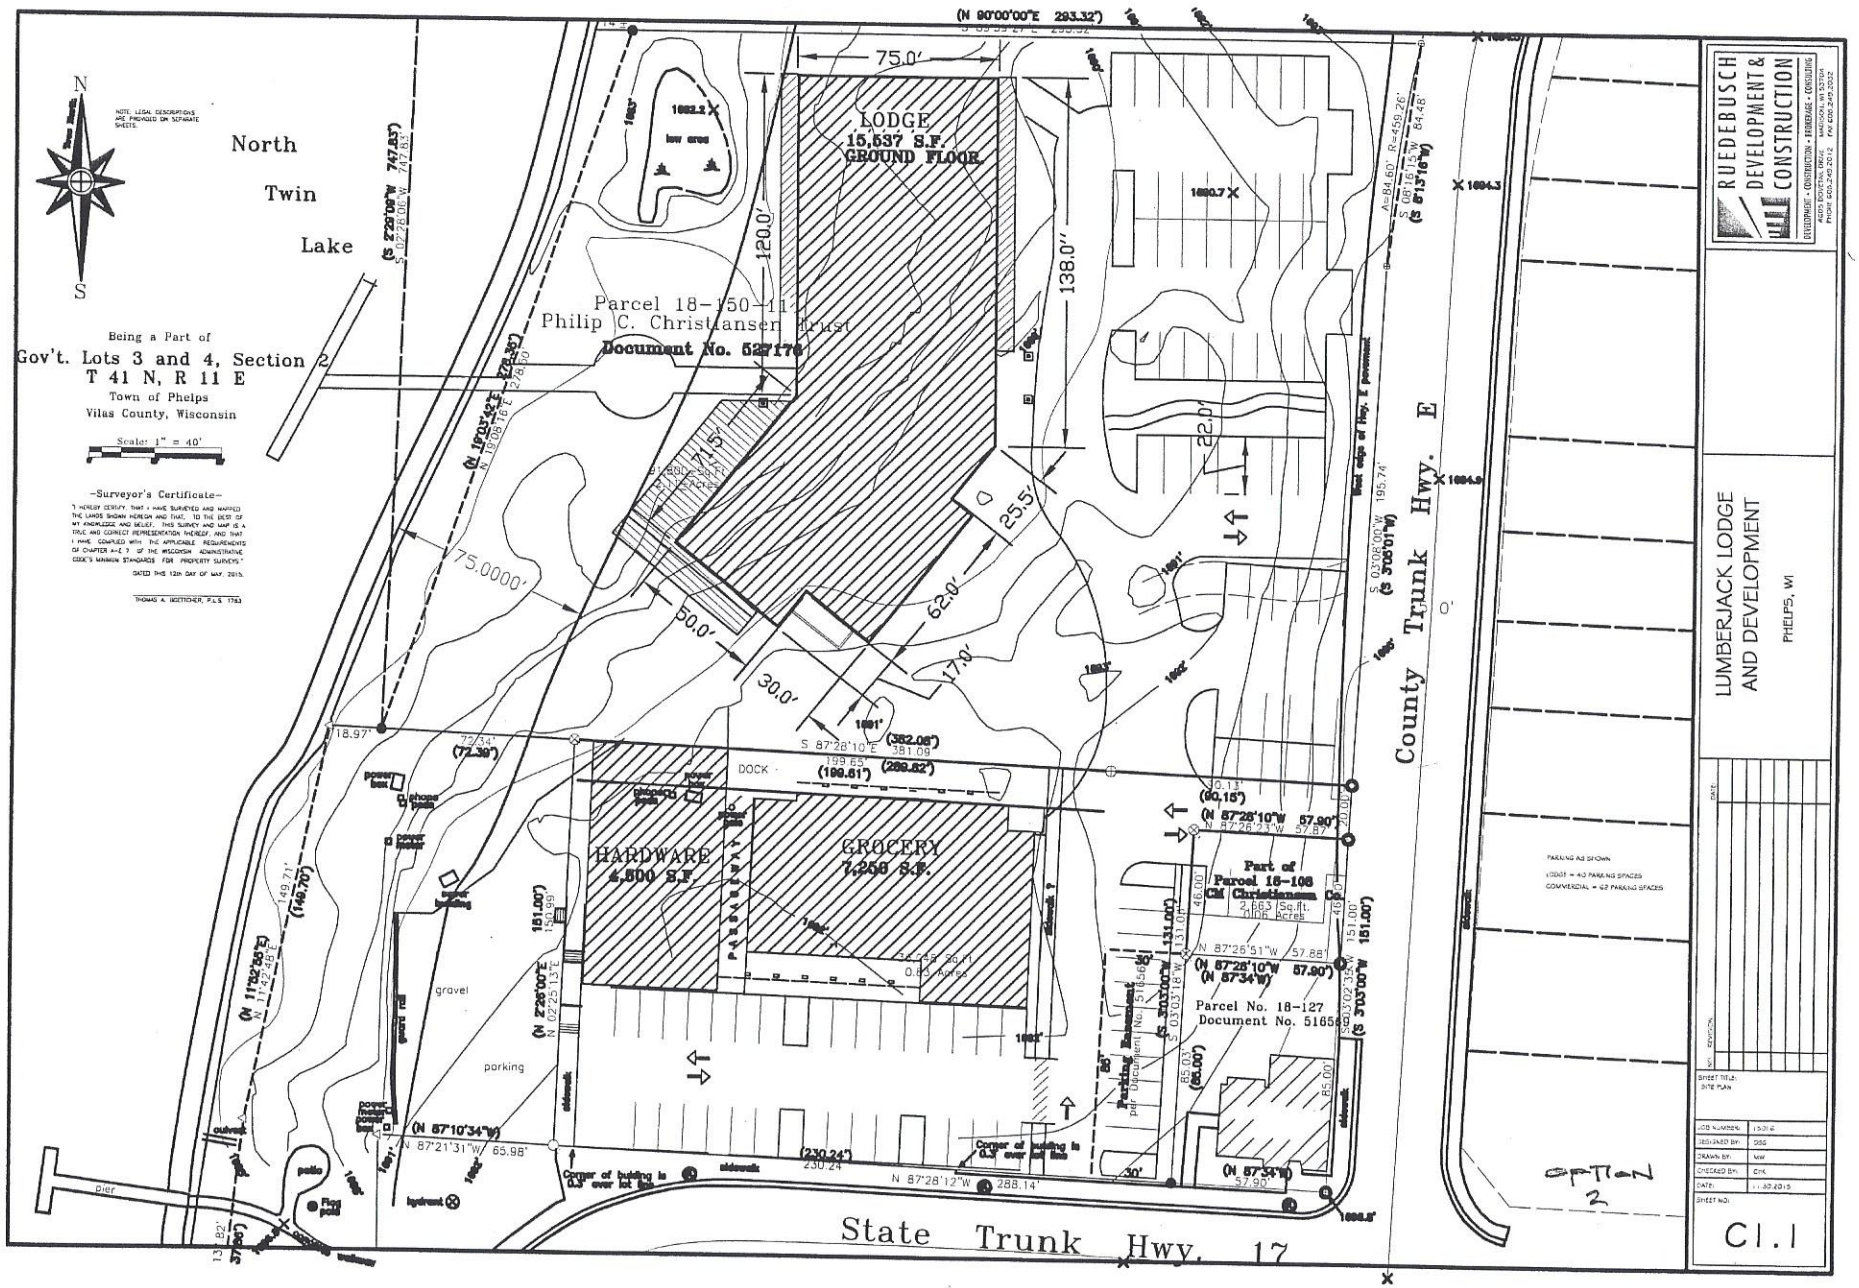
North
Twin
Lake
Being a Part of
Gov't. Lots 3 and 4, Section 2
T 41 N, R 11 E
Town of Phelps
Vilas County, Wisconsin
Scale: 1" = 40'
-Surveyor's Certificate-
Parcel 18-150-114
Philip C. Christiansen Trust
Document No. 527178
LODGE
15,537 S.F.
GROCERY
7,250 S.F.
HARDWARE
4,500 S.F
Part of
Parcel 18-106
CM Christiansen Co.
Parcel No. 18-127
Document No. 516566
County Trunk Hwy. E
State Trunk Hwy. 17
Option 2
RUEDEBUSCH
DEVELOPMENT &
CONSTRUCTION
LUMBERJACK LODGE
AND DEVELOPMENT
PHELPS, WI
SHEET TITLE:
SITE PLAN
JOB NUMBER: 15012
DESIGNED BY: DSS
DRAWN BY: MW
CHECKED BY: CHK
DATE: 11.30.2015
SHEET NO:
C1.1